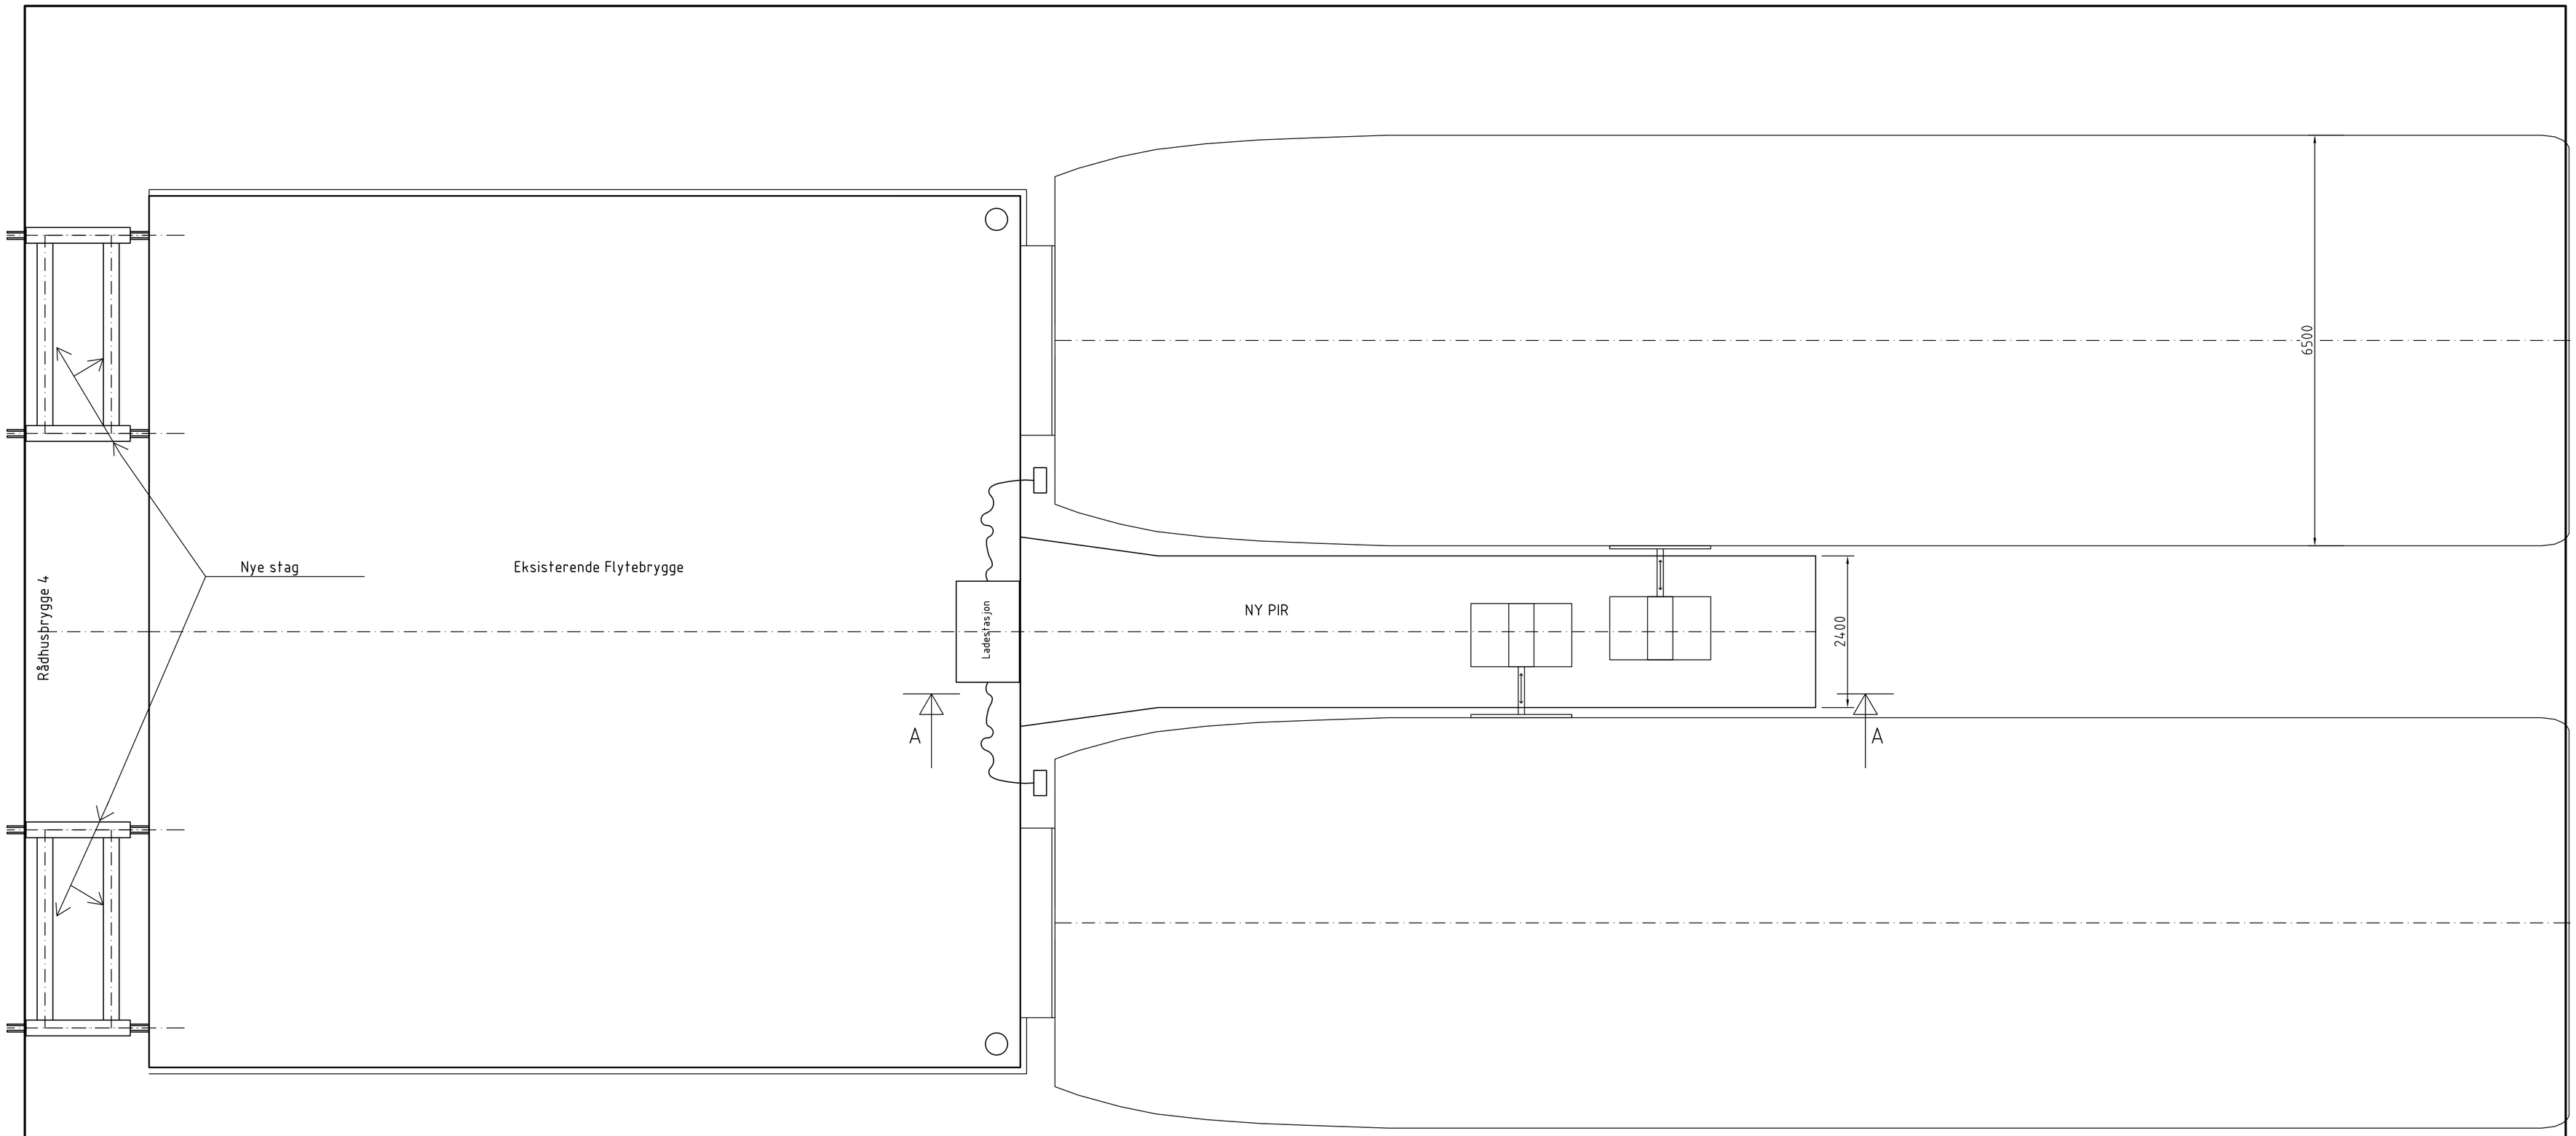

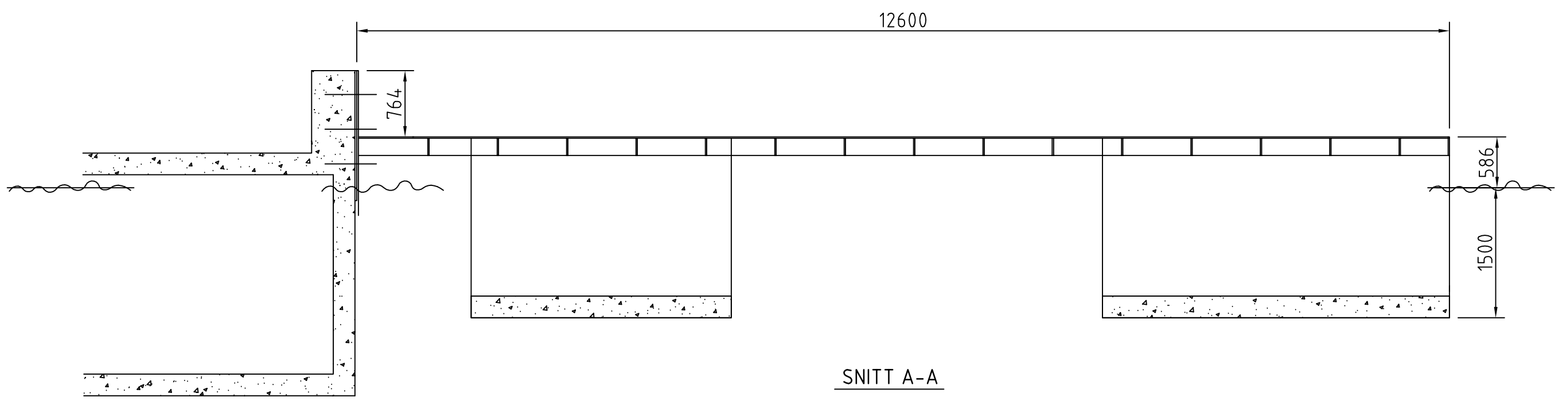

SNITT A-A

ITEM	QTY	DESCRIPTION / DIMENSION	GRADE	WEIGHT (KG)	REMARKS / HEAT No.

REV NO.	REVISION DESCRIPTION	DRAWN BY DATE	CHECKED BY DATE	APPROVED BY DATE	CUST. APPROVED BY DATE
A	FOR INFO	TF/19.07.17			

This drawing is the sole property of Westcon Yards AS, Florø.
It contains proprietary information and is not to be used for any purpose other than the purpose for which it was given to you, without the written consent of Westcon Yards AS, Florø.

PROJECTION:

CUSTOMER:

CUSTOMER DRAWING NUMBER:

DATE: 03.07.2017

DRAWN BY: TF

CHECKED BY:

APPROVED BY:

SCALE: 1:50

POLARNY MARITIME D&E AS
Polarny Maritime D&E AS , Florø, tel.: +47 40 44 77 71
E-mail: office@polarny.no

PROJECT: P935 Ruter

TITLE: FLYTEBRYGGE RÅDHUSBRYGGE 4

DRAWING NUMBER: Flytebrygge

SHEET 1 OF 1

REV. NO. A

CAD FILE NAME: FLYTEBRYGGE.DWG

ORIGINAL SIZE: A1